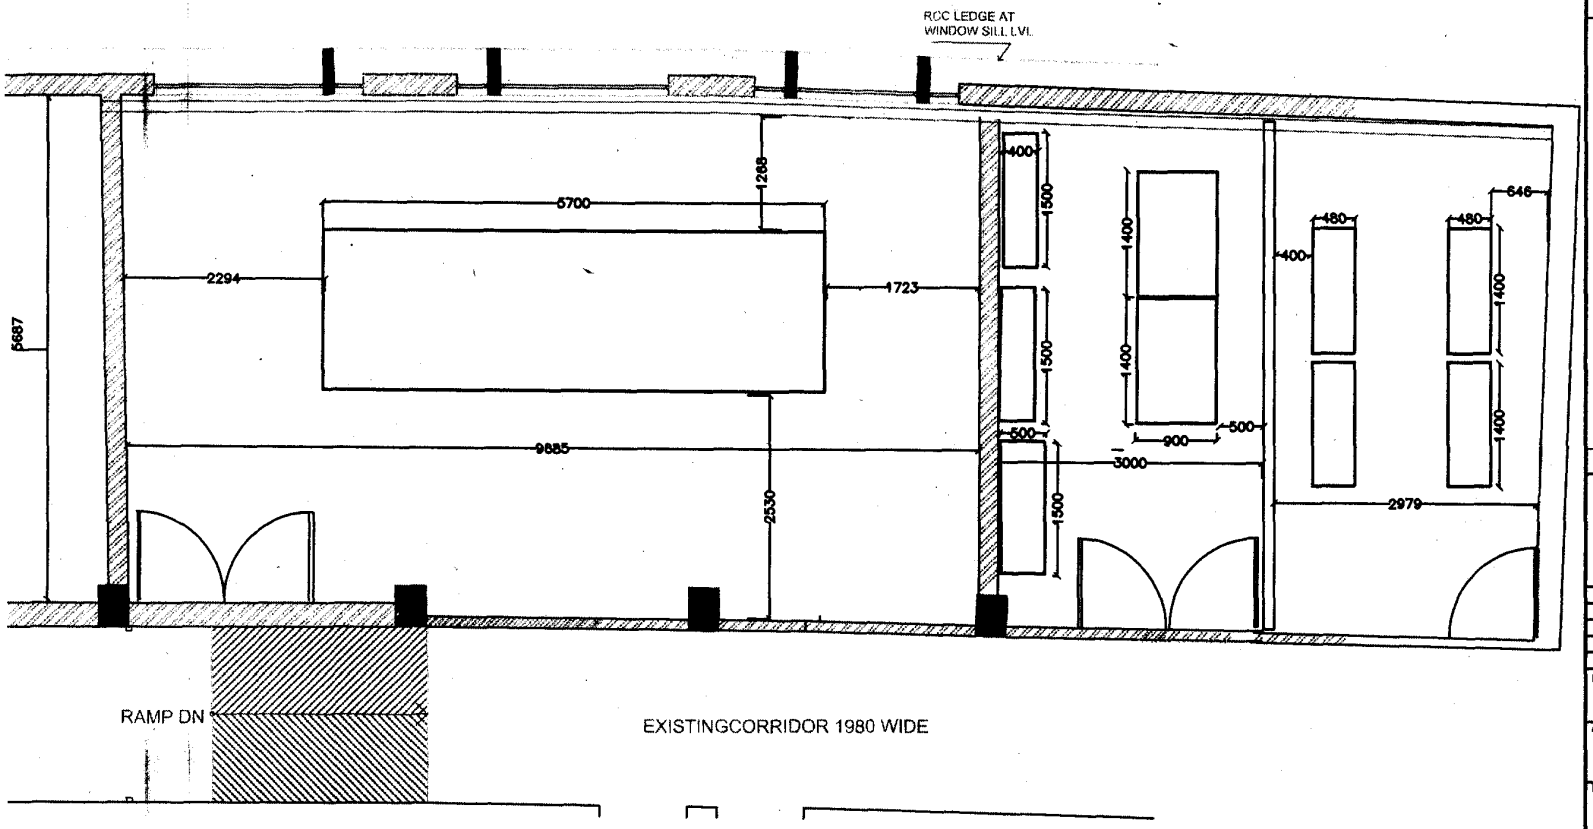

KEY PLAN

LEGEND

NOTE :

SUFFIX	DATE	REVISIONS

DWG ISSUED FOR

☐ COMMENTS ☑ APPROVAL ☐ TENDER
☐ ADVANCE COPY ☐ RECORD ☐ G.F.C

ARCHITECT :

MADHAV JOSHI AND ASSOCIATES
ARCHITECTS AND URBAN PLANNERS

ELECTRICAL CONSULTANTS:

abhiyanta
ELECTRICAL CONSULTANTS & ENGINEERS
AN ISO 9001:2000 Company
Shree Swami Krupa, Plot No.-5, Neelkamal Housing Society, Karve nagar Pune - 411052. Tel/Fax.- 25462173, 25410691.
design@abhiyantaconsultants.com,
www.abhiyantaconsultants.com

CLIENT: INDIAN INSTITUTE OF TROPICAL METEOROLOGY

PROJECT: IITM, HPC BUILDING

TITLE: TEMPORARY LOCATION

SCALE : NTS	DATE : 10.02.09	DRAWN NILESH
DWG.NO. 0810/EL/3	SUFFIX A	CHECKED SD
REF. DWG		APPROVED VAY
ARCH.DWG.REF.		

THIS DRAWING IS THE PROPERTY AND COPYRIGHT OF ABHIYANTA ELECTRICAL CONSULTANTS & ENGINEERS. IT SHALL NOT BE COPIED, REPRODUCED OR USED WITHOUT WRITTEN CONSENT. DO NOT SCALE THE DRAWING.

SCHEME FOR NEW RACK (200KVA) AT TEMPORARY LOCATION

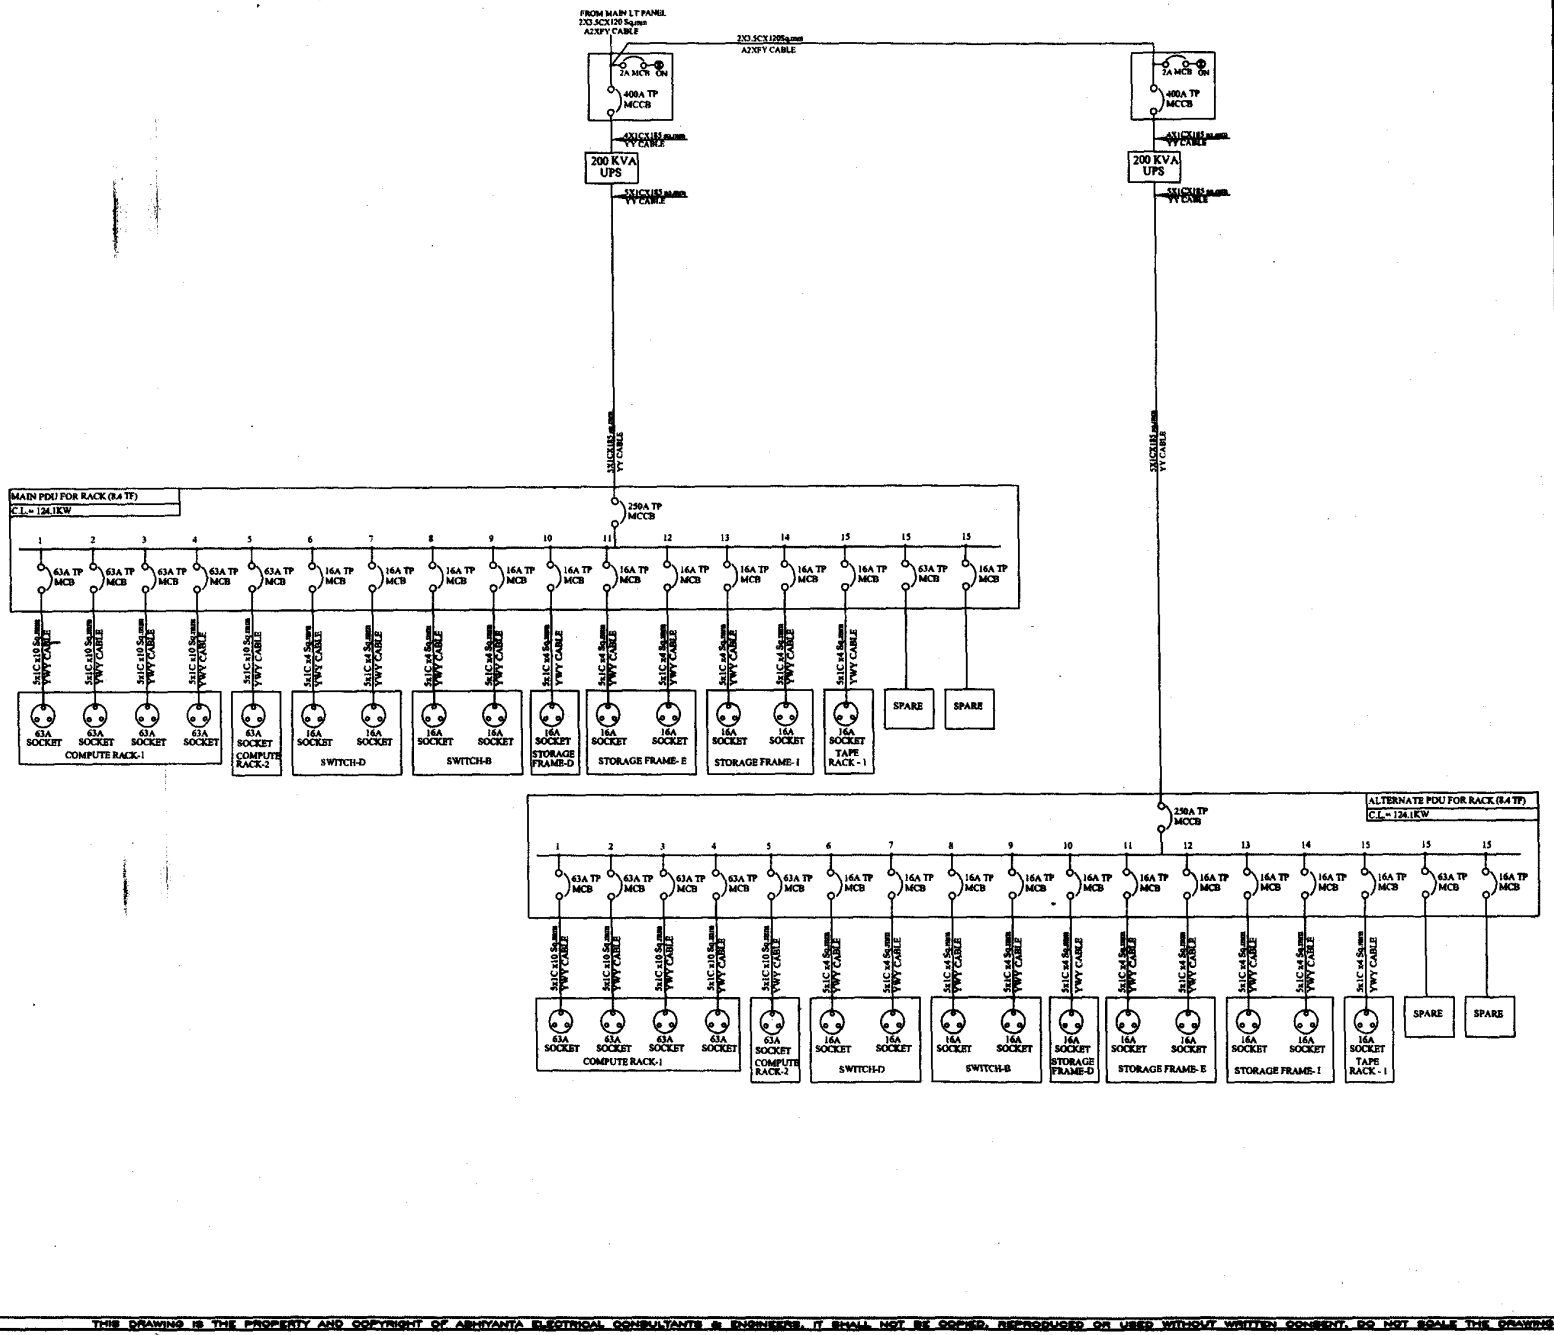

KEY PLAN

LEGEND

NOTE :

SUFFIX	DATE	REVISIONS

DWG ISSUED FOR
☐ COMMENTS ☑ APPROVAL ☐ TENDER
☐ ADVANCE COPY ☐ RECORD ☐ G.F.C

ARCHITECT :
MADHAV JOSHI AND ASSOCIATES
ARCHITECTS AND URBAN PLANNERS

ELECTRICAL CONSULTANTS:
abhiyanta
ELECTRICAL CONSULTANTS & ENGINEERS
AN ISO 9001:2000 Company
Shree Swami Krupa, Plot No.-6, Neelkamal Housing Society, Karve nagar, Pune - 411052 , Tel/Fax.- 25462173, 25410891.
design@abhiyantaconsultants.com,
www.abhiyantaconsultants.com

CLIENT: INDIAN INSTITUTE OF TROPICAL METEOROLOGY

PROJECT: IITM, HPC BUILDING

TITLE: SCHEME FOR DATA CENTER TEMPORARY LOCATION

SCALE : NTS	DATE : 18.12.08	DRAWN NILESH
DWG.NO 0810/EL/2.3	SUFFIX A	CHECKED SD APPROVED VAV
REF. DWG		
ARCH DWG REF.		

THIS DRAWING IS THE PROPERTY AND COPYRIGHT OF ABHIYANTA ELECTRICAL CONSULTANTS & ENGINEERS. IT SHALL NOT BE COPIED, REPRODUCED OR USED WITHOUT WRITTEN CONSENT. DO NOT SCALE THIS DRAWING.